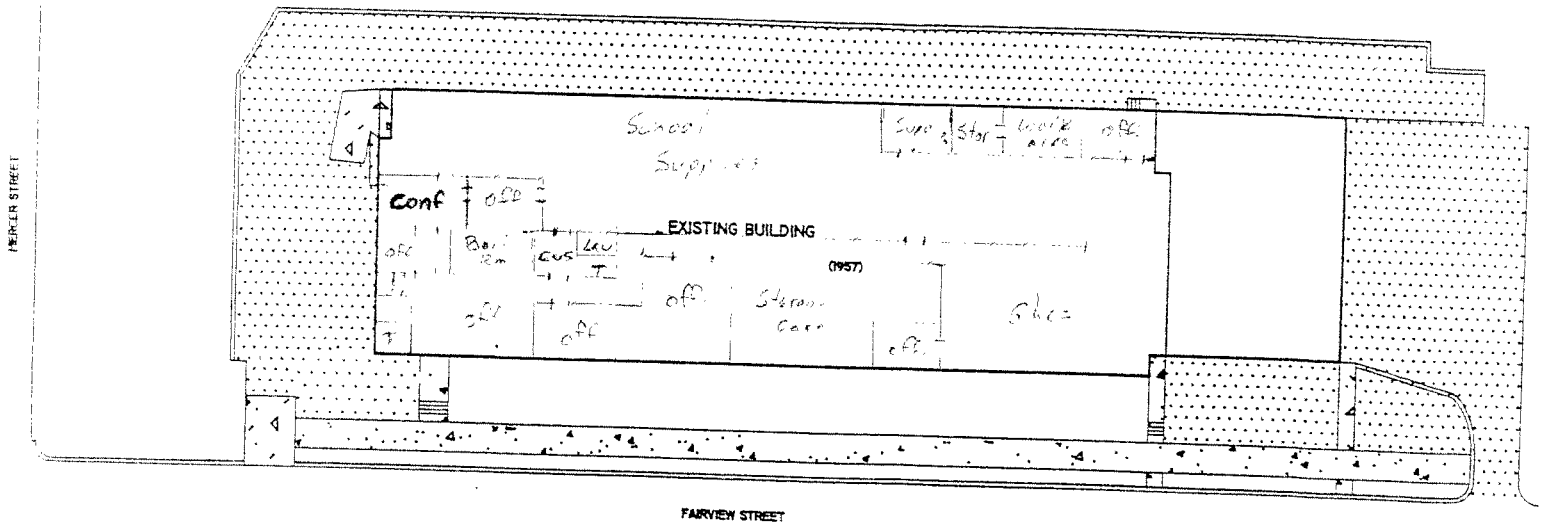

LEGEND:

- EXISTING BUILDING
- EXISTING MACADAM PAVING
- EXISTING CONCRETE PAVING

Revisions

No.	Date	By

BASD
MAINTENANCE BUILDING
SCHEMATIC SITE PLAN

D'HUY ENGINEERING, INC.
CONSULTING ENGINEERS
Structural – Forensic – Civil
493 Main Street, Bethlehem, PA. 18018-5679
Telephone: (215) 865-2000 FAX (215) 861-9181

Drawn: PJK
Appd.:
Date: 3/27/96
Scale: 1"=30'
Job No. 13198
Drawing No. SP23

Oct 1, 2010